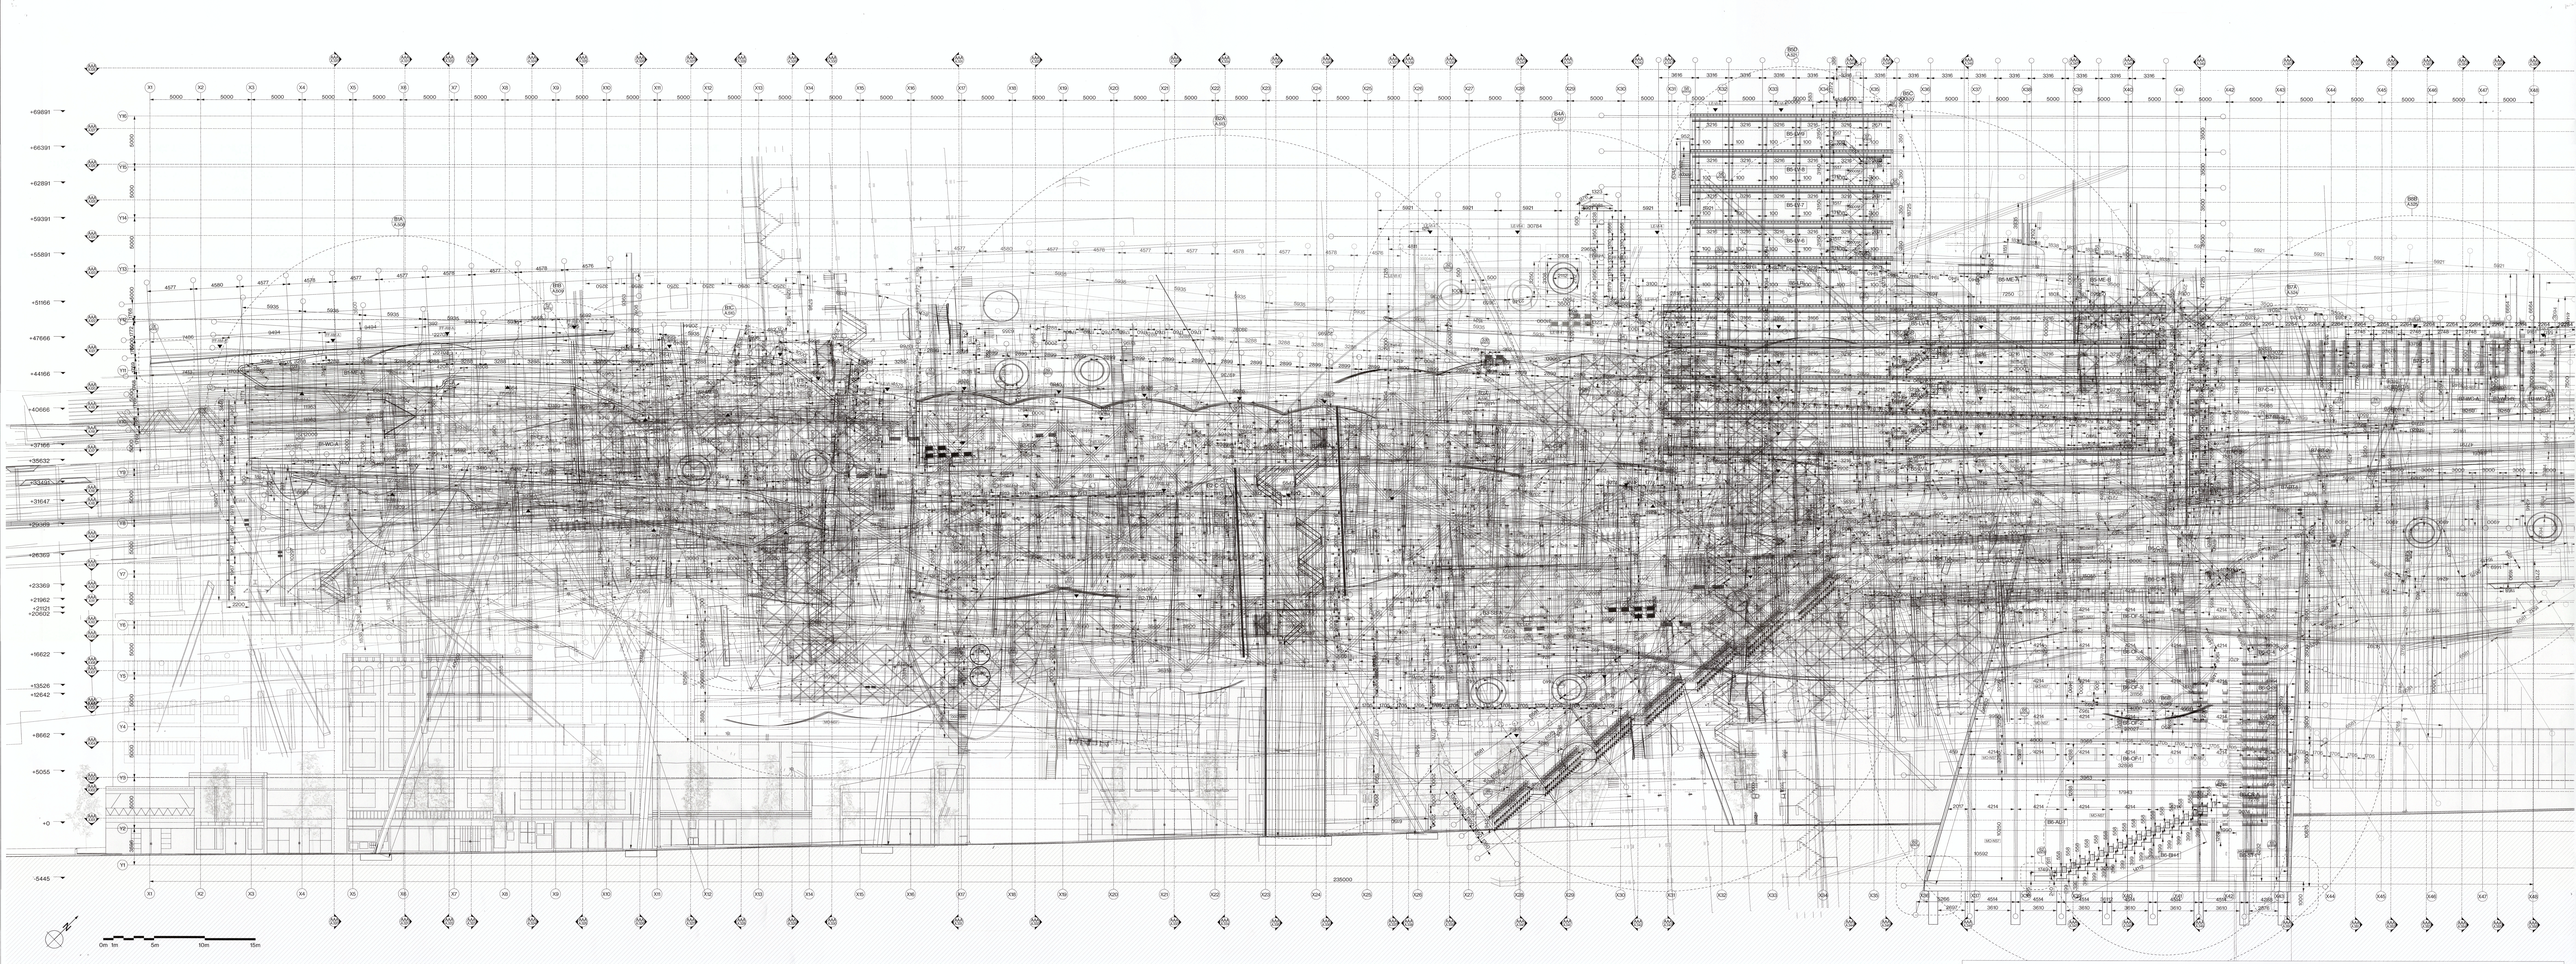

0m 1m 5m 10m 15m

(+31)020-551-2018
ffam2415019@cityeater.com
WWW.CITYEATER.COM

PROJECT NO.	SHEET NO.	REVISION	TITLE	SCALE	CLIENT	PROJECT	DATE	--
14:15:9:19:5	A.305	N	SECTION AA	1:100				~~FOR CONSTRUCTION~~

GENERAL NOTES:

1. GENERAL NOTES APPLY TO ALL DRAWINGS 2. DO NOT SCALE DRAWINGS. ANY DIMENSIONAL INFORMATION REQUIRED WHICH IS NOT INDICATED ON DRAWING DIMENSION STRINGS SHALL BE OBTAINED FROM THE ARCHITECT. 3. DIMENSIONS INDICATED AS MINIMUM OR MAXIMUM SHALL BE OBSERVED UNLESS NOT SATISFACTORY TO THE CONDITIONS. 4. CONTRACTOR SHALL VERIFY ALL EXISTING DIMENSIONS AND CONDITIONS (I.E. EXISTING MATERIALS, FRAMING MEMBER SIZES AND LOCATIONS, METHODS OF CONSTRUCTION, ETC.) BEFORE PROCEEDING WITH WORK. 5. CONTRACTOR SHALL PAY ALL PERMIT FEES. 6. CONTRACTOR SHALL MAINTAIN THE IMMEDIATE CONSTRUCTION SITE IN A SECURE, CLEAN AND SAFE MANNER. 7. PROTECTION: CONTRACTORS SHALL TAKE ALL SOLELY RESPONSIBLE FOR ALL NECESSARY TO PROTECT THE PUBLIC FROM INJURY AND ADJACENT PROPERTY DAMAGES DURING CONSTRUCTION AS REQUIRED BY LOCAL CODES. 8. REPAIR ALL EXISTING CONSTRUCTION AFFECTED BY NEW WORK TO ITS ORIGINAL CONDITION.