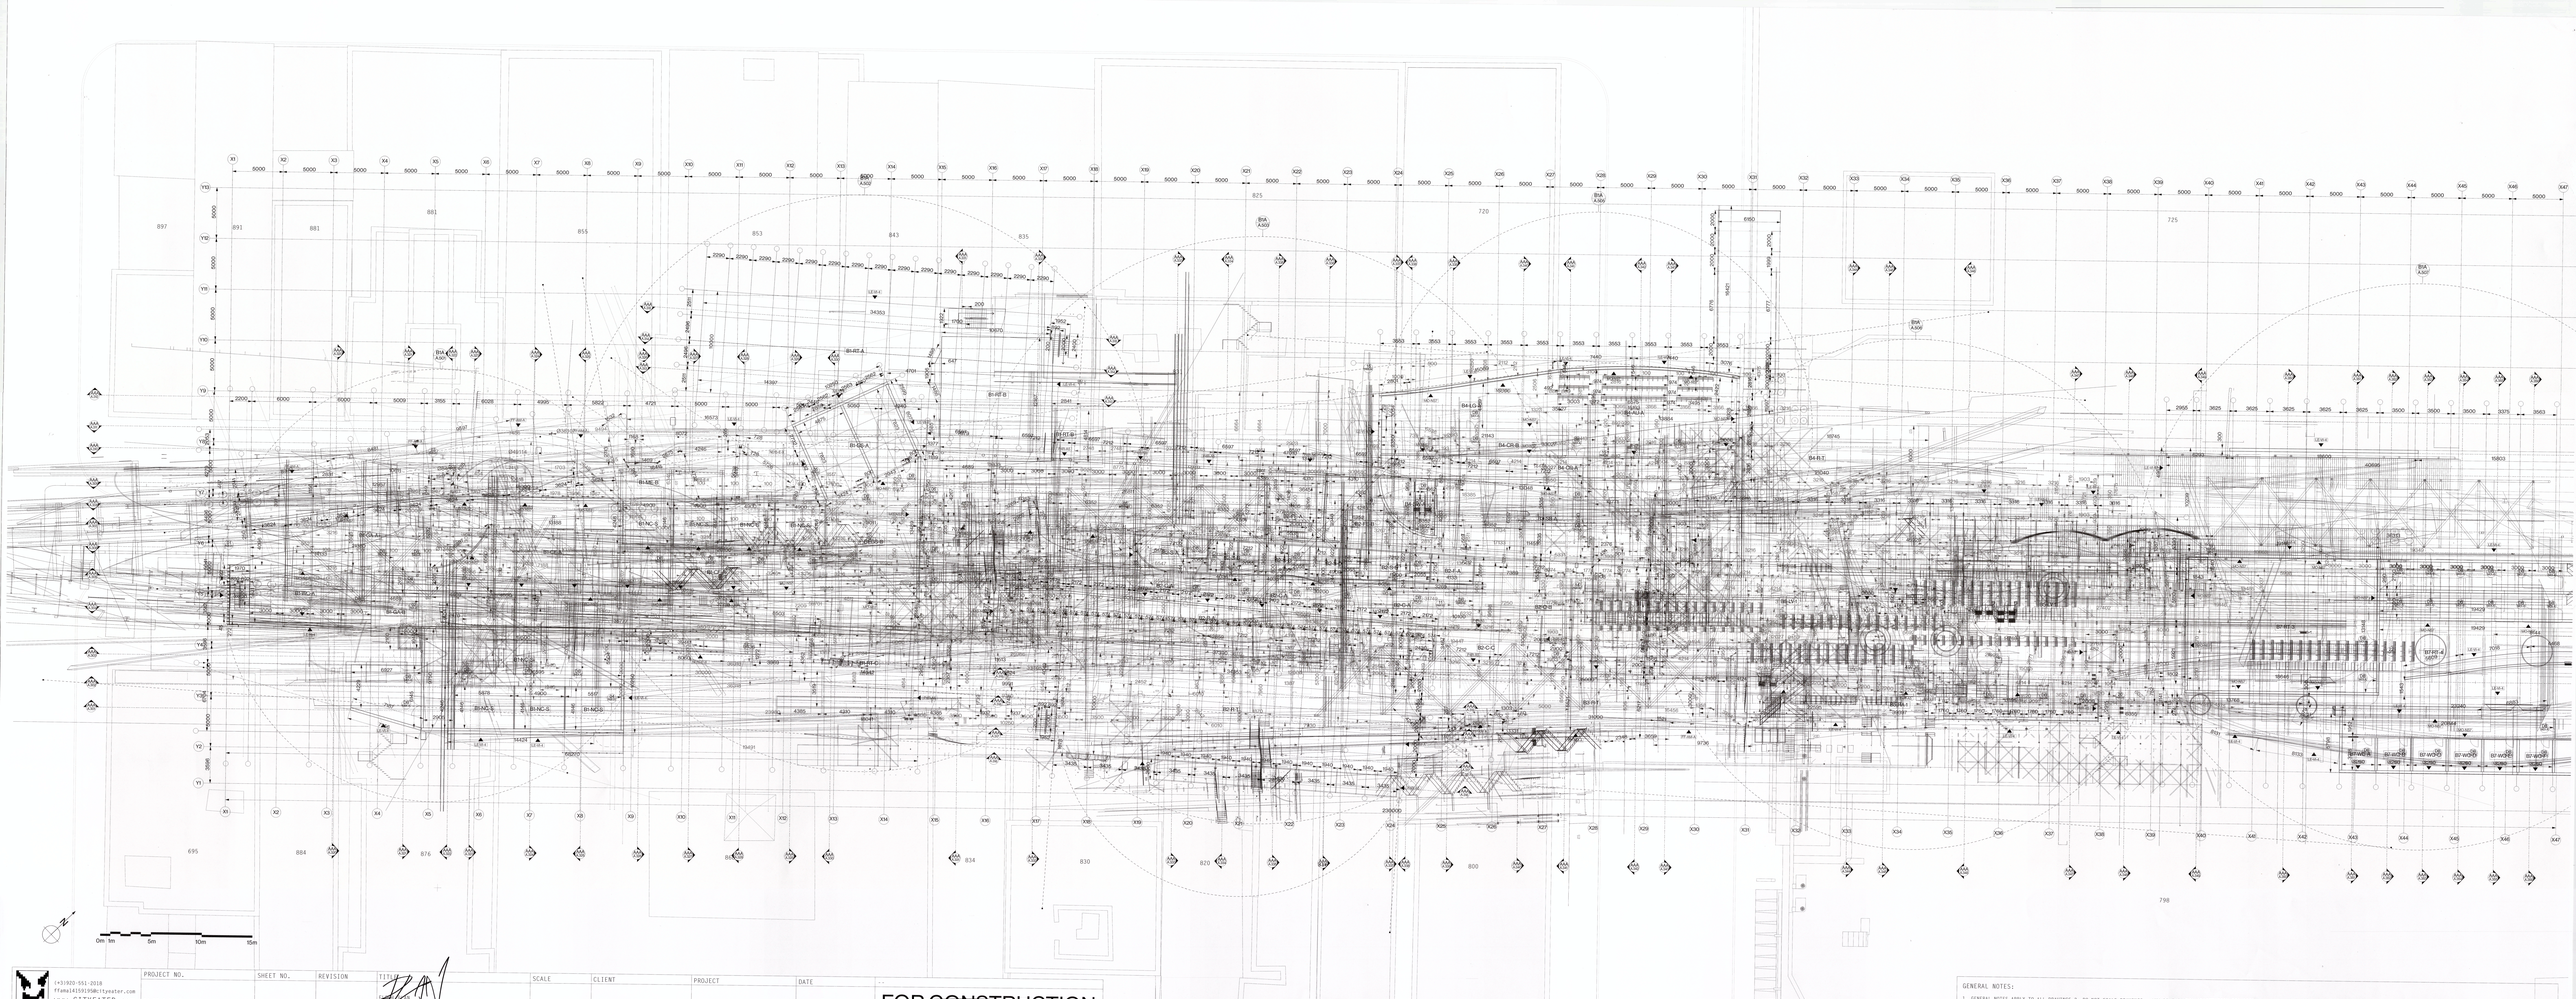


0m 1m 5m 10m 15m

t+31920-551-2018
tfamil415959@cityeater.com
www.CITYEATER.com

PROJECT NO.	SHEET NO.	REVISION	TITLE	SCALE	CLIENT	PROJECT	DATE
14:15:9:19:5	A.118	P	[redacted]	[redacted]	[redacted]	[redacted]	[redacted]

FOR CONSTRUCTION

GENERAL NOTES:

1. GENERAL NOTES APPLY TO ALL DRAWINGS 2. DO NOT SCALE DRAWINGS, ANY DIMENSIONAL INFORMATION REQUIRED WHICH IS NOT INDICATED ON DRAWING DIMENSION STRINGS SHALL BE OBTAINED FROM THE ARCHITECT. 3. DIMENSIONS SHOWN ARE FINISH SURFACE OF EXISTING CONSTRUCTION, UNLESS NOTED OTHERWISE. 4. CONTRACTOR SHALL VERIFY ALL EXISTING DIMENSIONS AND CONDITIONS (I.E. EXISTING MATERIALS, FRAMING MEMBER SIZES AND LOCATIONS, METHODS OF CONSTRUCTION). IF DISCREPANCIES ARE FOUND, NOTIFY ARCHITECT BEFORE PROCEEDING WITH WORK. 5. CONTRACTOR SHALL PAY ALL APPLICABLE FEES. CONTRACTOR SHALL MAINTAIN THE IMMEDIATE CONSTRUCTION SITE IN A TIDIME, CLEAN AND SAFE MANNER. 7. PROTECTION: CONTRACTORS SHALL BE SOLELY RESPONSIBLE FOR TAKING ALL STEPS NECESSARY TO PROTECT THE PUBLIC FROM INJURY AND ADJACENT PROPERTY DAMAGES DURING CONSTRUCTION AS REQUIRED BY LOCAL CODES. 8. REPAIR ALL EXISTING CONSTRUCTION AFFECTED BY NEW WORK TO ITS ORIGINAL CONDITION.